Safety Health and Environmental Information Box

In addition to the hazard/risks normally associated with the types of work detailed on this drawing take note of the above. It is assumed that all works on this drawing will be carried out by a competent contractor working, where appropriate, to an appropriate method statement.

Construction Risks	Maintenance/cleaning Risks	Demolition/adaptation Risks

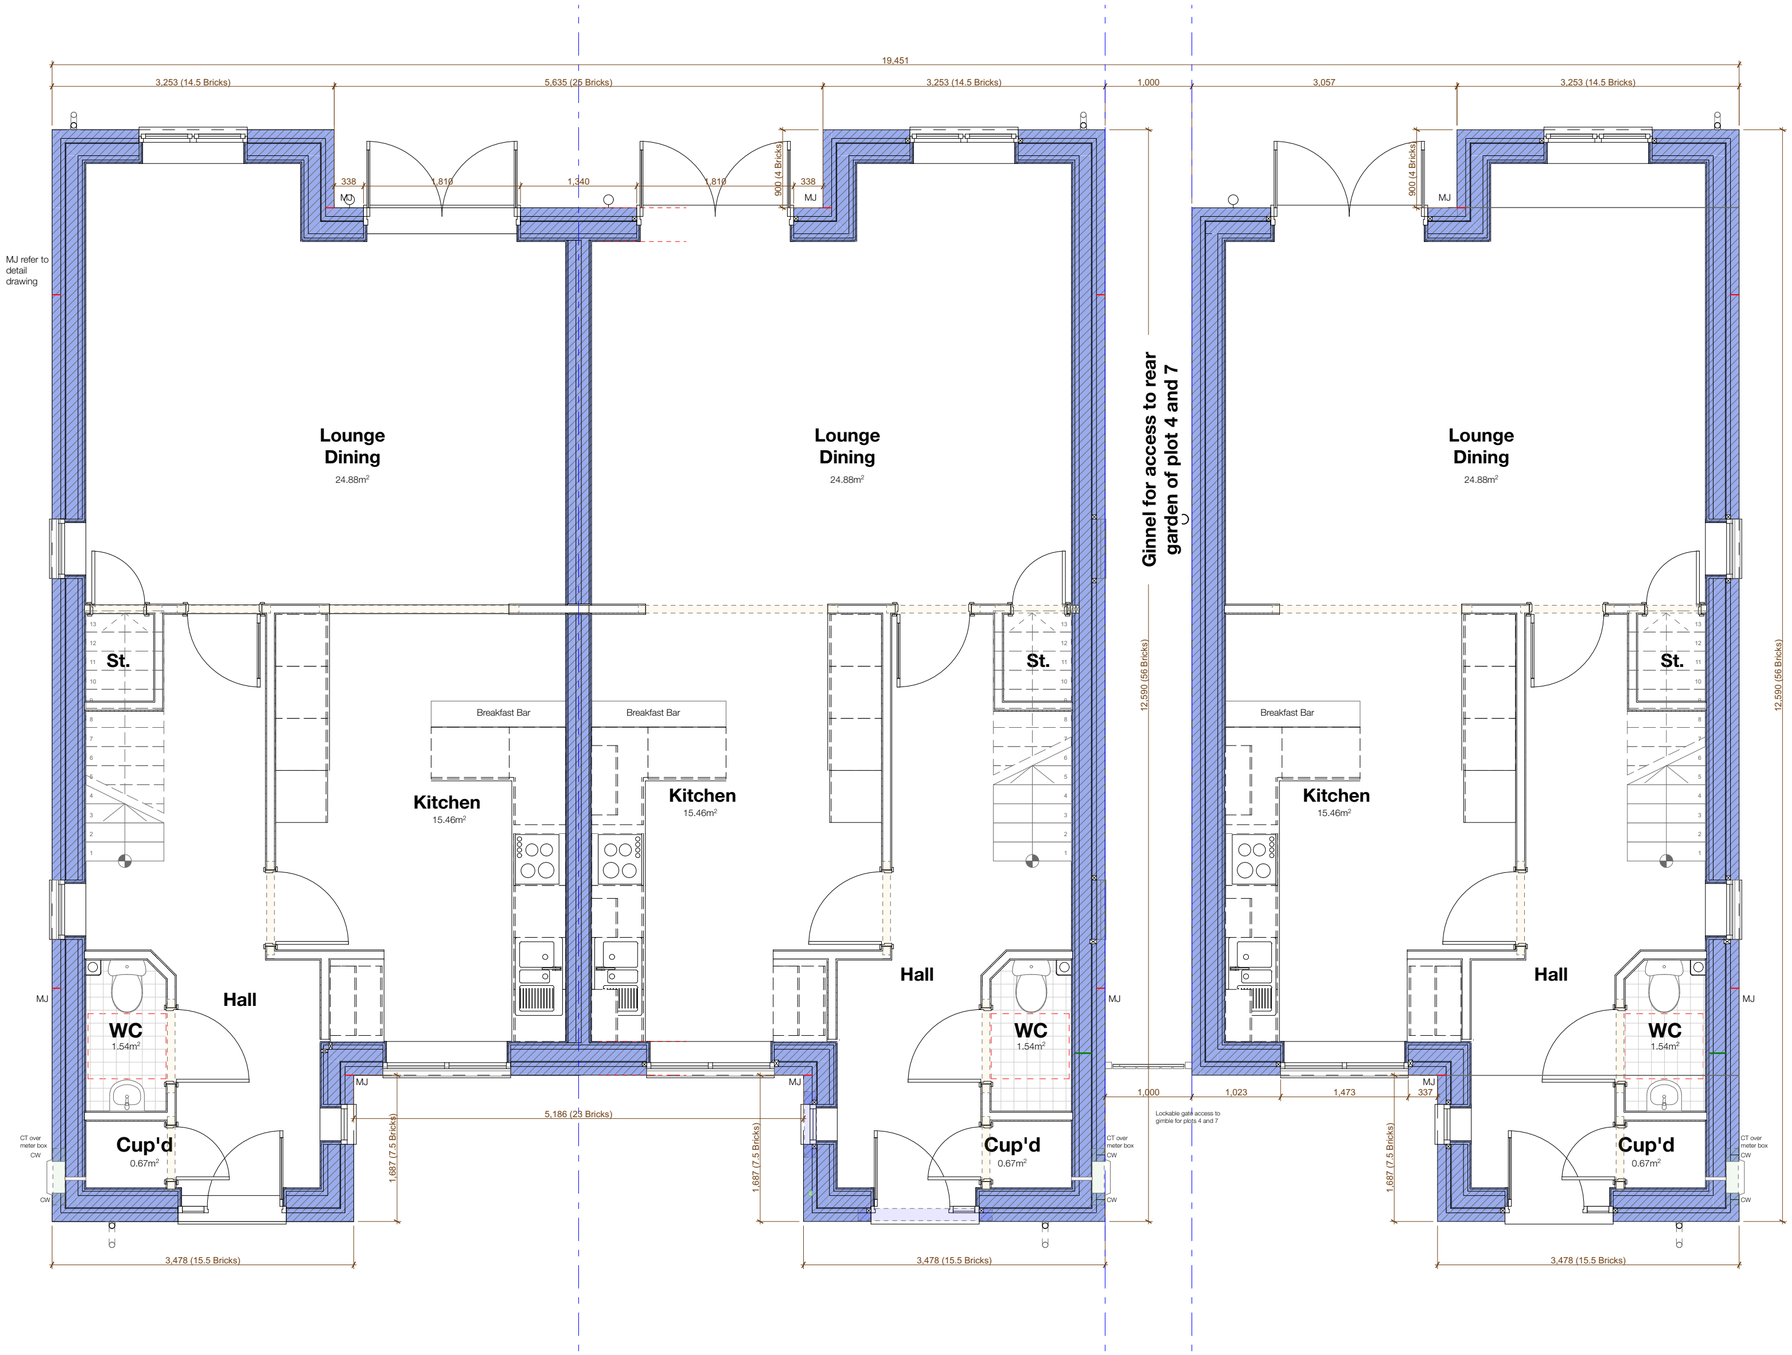

This drawing is to be read in conjunction with the written specification provided by WMDesign.
Structural Engineers drawings details and calculations shall take precedence over the Architectural drawings.
If in doubt ASK

Rev	Change	Description	Initials	Date

DESIGN AND ARCHITECTURE LIMITED.

M-SParc, Parc Gwyddoniaeth Menai, Gaerwen, Anglesey, LL60 6AG

t: 01248 717230 e: office@wmdesign.co.uk w: www.wmdesign.co.uk

Housing Development

Plots 3, 4 and 5

Coed Mawr, Bangor

Proposed Terrace GF

Gwynedd County Council

project	drawing status	date	
SH2006	**Planning**	**20/03/2024**	
originator	scale @ A2	number	rev
NM	**1:50**	**A.02.2**	

This document and its design content is copyright ©. It shall be read in conjunction with all other associated project information including models, specifications, schedules and related consultants documents. Do not scale from documents. All dimensions to be checked on site. Immediately report any discrepancies, errors or omissions on this document to the Originator. If in doubt ASK.